

MONUMENT RECORD


Corner I.D. #

Wash_H01-5

STATE OF INDIANA - COUNTY OF MONROE

Section Five (5), Township 10 North, Range 1 West

Monument Description & Remarks: Rebar found in center of old road bed at
NE Corner of the West 1/2 of the NE 1/4 of the NE 1/4. Corner witnessed
on February 3, 1987.

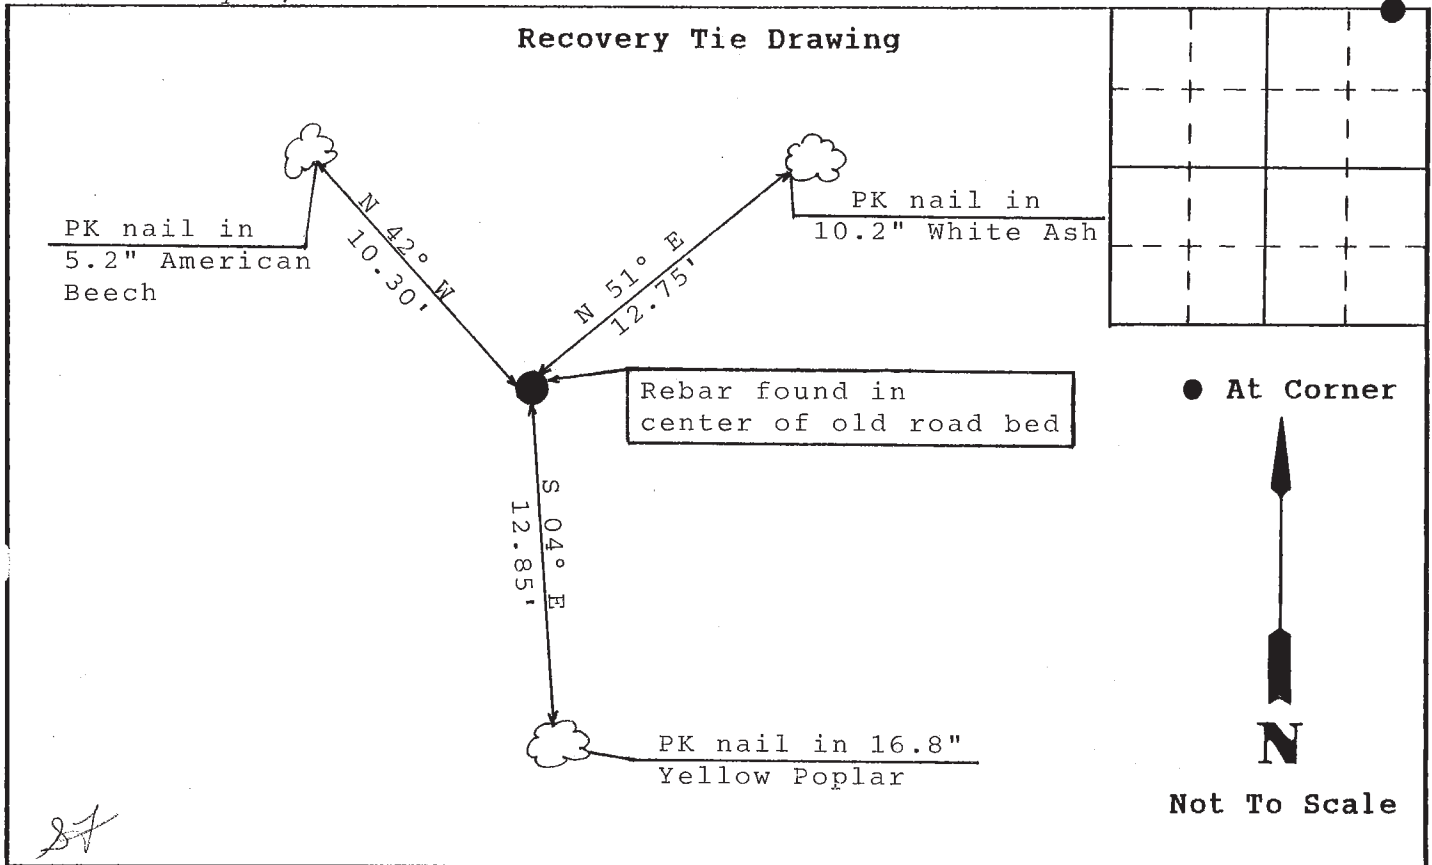

State of Indiana

County of Monroe

I, Michael W. Friley, County Surveyor, hereby certify
that this document was prepared under my direction in
accordance with the provisions of Section 17-3-64-4
through 17-3-64-8 of the Indiana Code, being Acts of 1965,
Chapter 319; and the above data is given under my hand and
seal this 6th day of October, 1993 A.D.

Space
Reserved For
Recording
Officer

Indiana Registered Land Surveyor No. _____ or

Morgan-Monroe State Forest
United States Government Agency

David C. Vadas, Timber Specialist
Title _____

Field Book:

n/a

Page:

n/a

S 78° 57' 20" W from the angle iron. This distance was measured with a d-tape and the staff compass was used to determine and lay-out the bearing. The corner, once measured and laid out appeared to correspond with the topo-map location whereas the angle iron (& pin 16.5' away to E) were too far on the wrong side of the ridge. Mr. Farkas' Survey seemed to be done well. Boundary signs not posted.

David C. Vadas
David Vadas, Timber Specialist

8. In addition to note #6, on February 5, 1987 about 2:15PM, clear & 45°. I witnessed the SE corner of the SE $\frac{1}{4}$, NE $\frac{1}{4}$, SEC 5, as follows:

Stone (top half broken) 0.55'x0.16'x0.7' exposed with rebar adjacent

| | | | | | |
|------------|-------|-------------------|-----|---------|---------------------------------|
| N 41° E ✓ | 1041° | 11.75' to a 11.6" | WHA | PK nail | ✓ stone & rebar fence-staked |
| S 73° E | 107° | 20.10' to a 15.6" | SHH | PK nail | |
| S 121° W ✓ | 241° | 09.55' to a 10.0" | WHA | PK nail | |

4. Redrawn 10-6-93

David C. Vadas
David Vadas, Timber Specialist

9. On February 7, 1987, I flagged the E line of the SW $\frac{1}{4}$, NW $\frac{1}{4}$, SEC 4 with the staff compass to triangulate the NE corner of this $\frac{1}{4}$ - $\frac{1}{4}$.

David C. Vadas
David Vadas, Timber Specialist

10. On February 11, 1987, I searched for the SE section corner while putting a flagged logging road for a timber sale. No evidence was found.

David C. Vadas
David Vadas, Timber Specialist

11. On March 19, 1987, I painted and posted the boundary along the road as per Bill Hahn's instructions (E line E $\frac{1}{2}$, NE $\frac{1}{4}$, NE $\frac{1}{4}$, SEC 5).

David C. Vadas
David Vadas, Timber Specialist